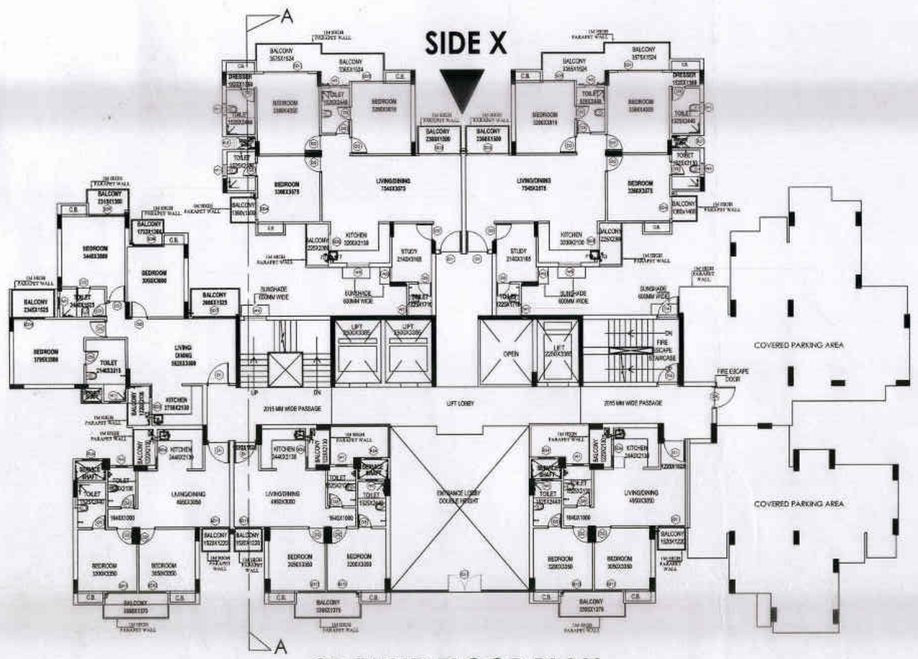

GROUND FLOOR PLAN

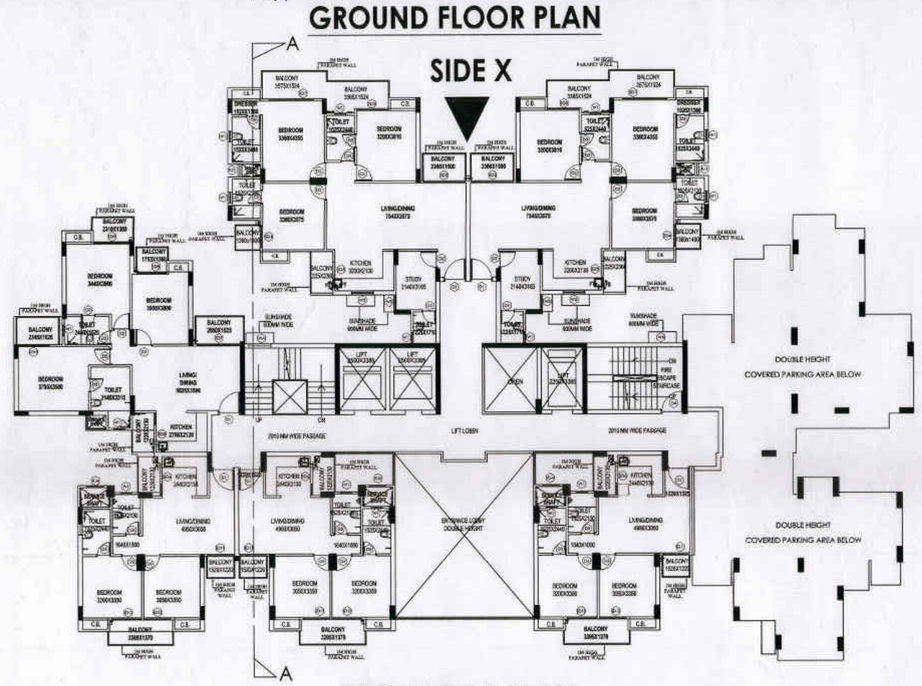

FIRST FLOOR PLAN

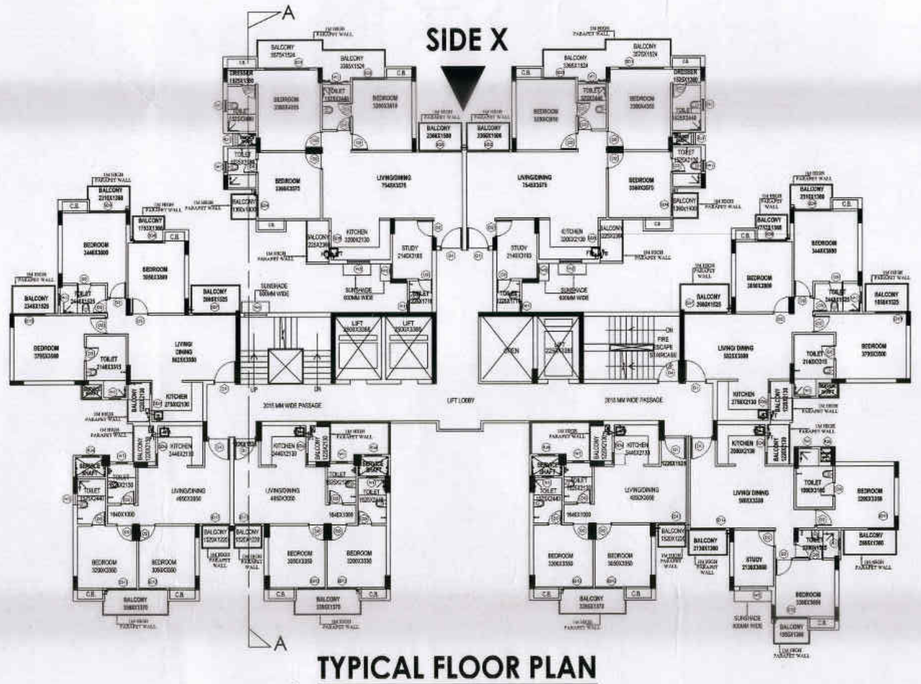

TYPICAL FLOOR PLAN

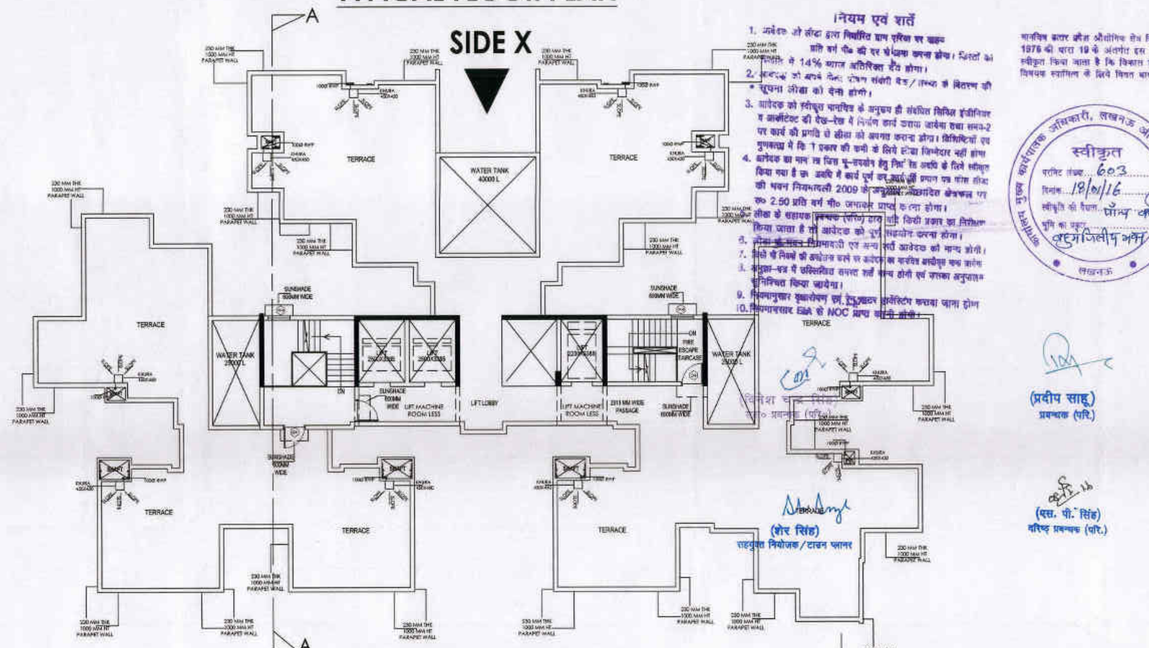

TERRACE FLOOR PLAN

ELEVATION-X

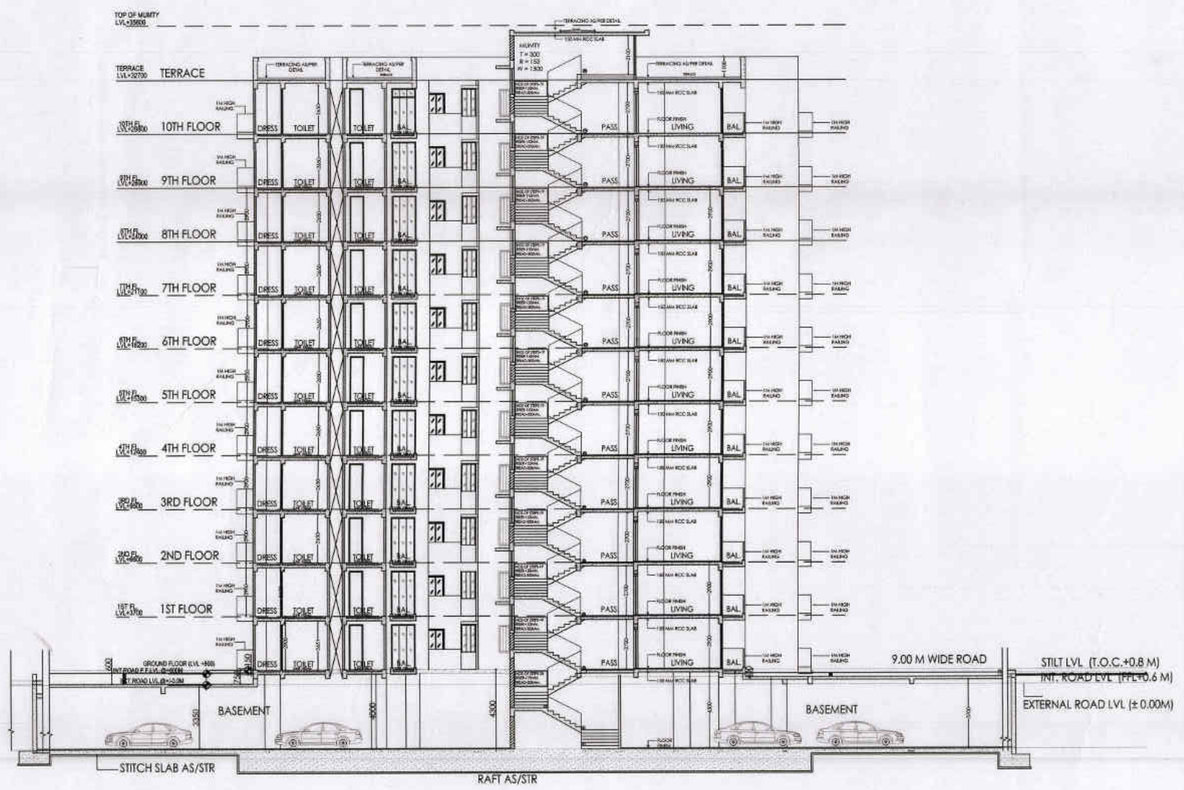

SECTION-A-A

PROJECT :

REVISED BUILDING PLAN FOR GROUP HOUSING FOR -" M/S PROPLARITY HOMES PVT. LTD." PRATHAM
ON KHASRA NOS.- 2335, 2336, 2338,2339, 2340 & 2341 AT VILLAGE & PARGANA - BIJNOR TEHSIL & DISTRICT - LUCKNOW

DRAWING TITLE :

SUBMISSION DRAWING
(BLOCK - A)

DOOR WINDOW SCHEDULE

S.NO	TYPE	OPENING	HEIGHT	SILL	LINTEL
1	D1	1200	2150	0	2150
2	D2	900	2150	0	2150
3	D3	750	2150	0	2150
4	D4	1200	2150	0	2150
5	SD1	2400	2150	0	2150
6	SD2	2260	2150	0	2150
7	SD3	1725	2150	0	2150
8	SD4	1185	2150	0	2150
9	SD5	900	2150	0	2150
10	SD6	900	2150	0	2150
11	SD7	2315	2150	0	2150
12	SD8	1595	2150	0	2150
13	SD9	1965	2150	0	2150
14	SD10	1685	2150	0	2150
15	SD11	1420	2150	0	2150
16	SD12	1440	2150	0	2150
17	SD13	1610	2150	0	2150
18	SD14	1900	2150	0	2150
19	W1	600	1500	950	2450
20	W2	1500	1550	900	2450
21	W3	805	1550	900	2450
22	W4	1200	1350	1100	2450
23	W5	1200	1450	900	2450
24	RJ1	685	1350	1100	2450
25	RJ2	1065	1350	1100	2450
26	RJ3	810	1350	1100	2450
27	RJ4	900	1350	1100	2450
28	RJ5	1200	1350	1100	2450
29	RJ6	560	1350	1100	2450

AREA STATEMENT

AREA STATEMENT FOR BLOCK - A

GROUND FLOOR COVERAGE AREA	=	872.24 SQ. MT.
1st. FLOOR COVERAGE AREA	=	876.5 SQ. MT.
2nd. FLOOR COVERAGE AREA	=	741.33 SQ. MT.
3rd. FLOOR COVERAGE AREA	=	741.33 SQ. MT.
4th. FLOOR COVERAGE AREA	=	741.33 SQ. MT.
5th. FLOOR COVERAGE AREA	=	741.33 SQ. MT.
6th. FLOOR COVERAGE AREA	=	741.33 SQ. MT.
7th. FLOOR COVERAGE AREA	=	741.33 SQ. MT.
8th. FLOOR COVERAGE AREA	=	741.33 SQ. MT.
9th. FLOOR COVERAGE AREA	=	741.33 SQ. MT.
10th. FLOOR COVERAGE AREA	=	741.33 SQ. MT.
TOTAL COVERED AREA	=	8120.71 SQ. MT.
TOTAL NUMBER OF FLATS	=	84 NOS

SCALE : 1:150	NORTH
DATE : 02-11-15	
DRAWN BY :	
OWNER'S SIGN. For Proplarity Homes Pvt. Ltd. Director	ARCHITECT'S SIGN. Nitin Bhargava Architect CA/2002/30302 J1/8 Krishna Nagar Delhi-51

CONSULTANTS :

NITIN BHARGAVA
J-1/8 KRISHNA NAGAR, DELHI -51

SHEET TITLE= **(BLOCK - A)**